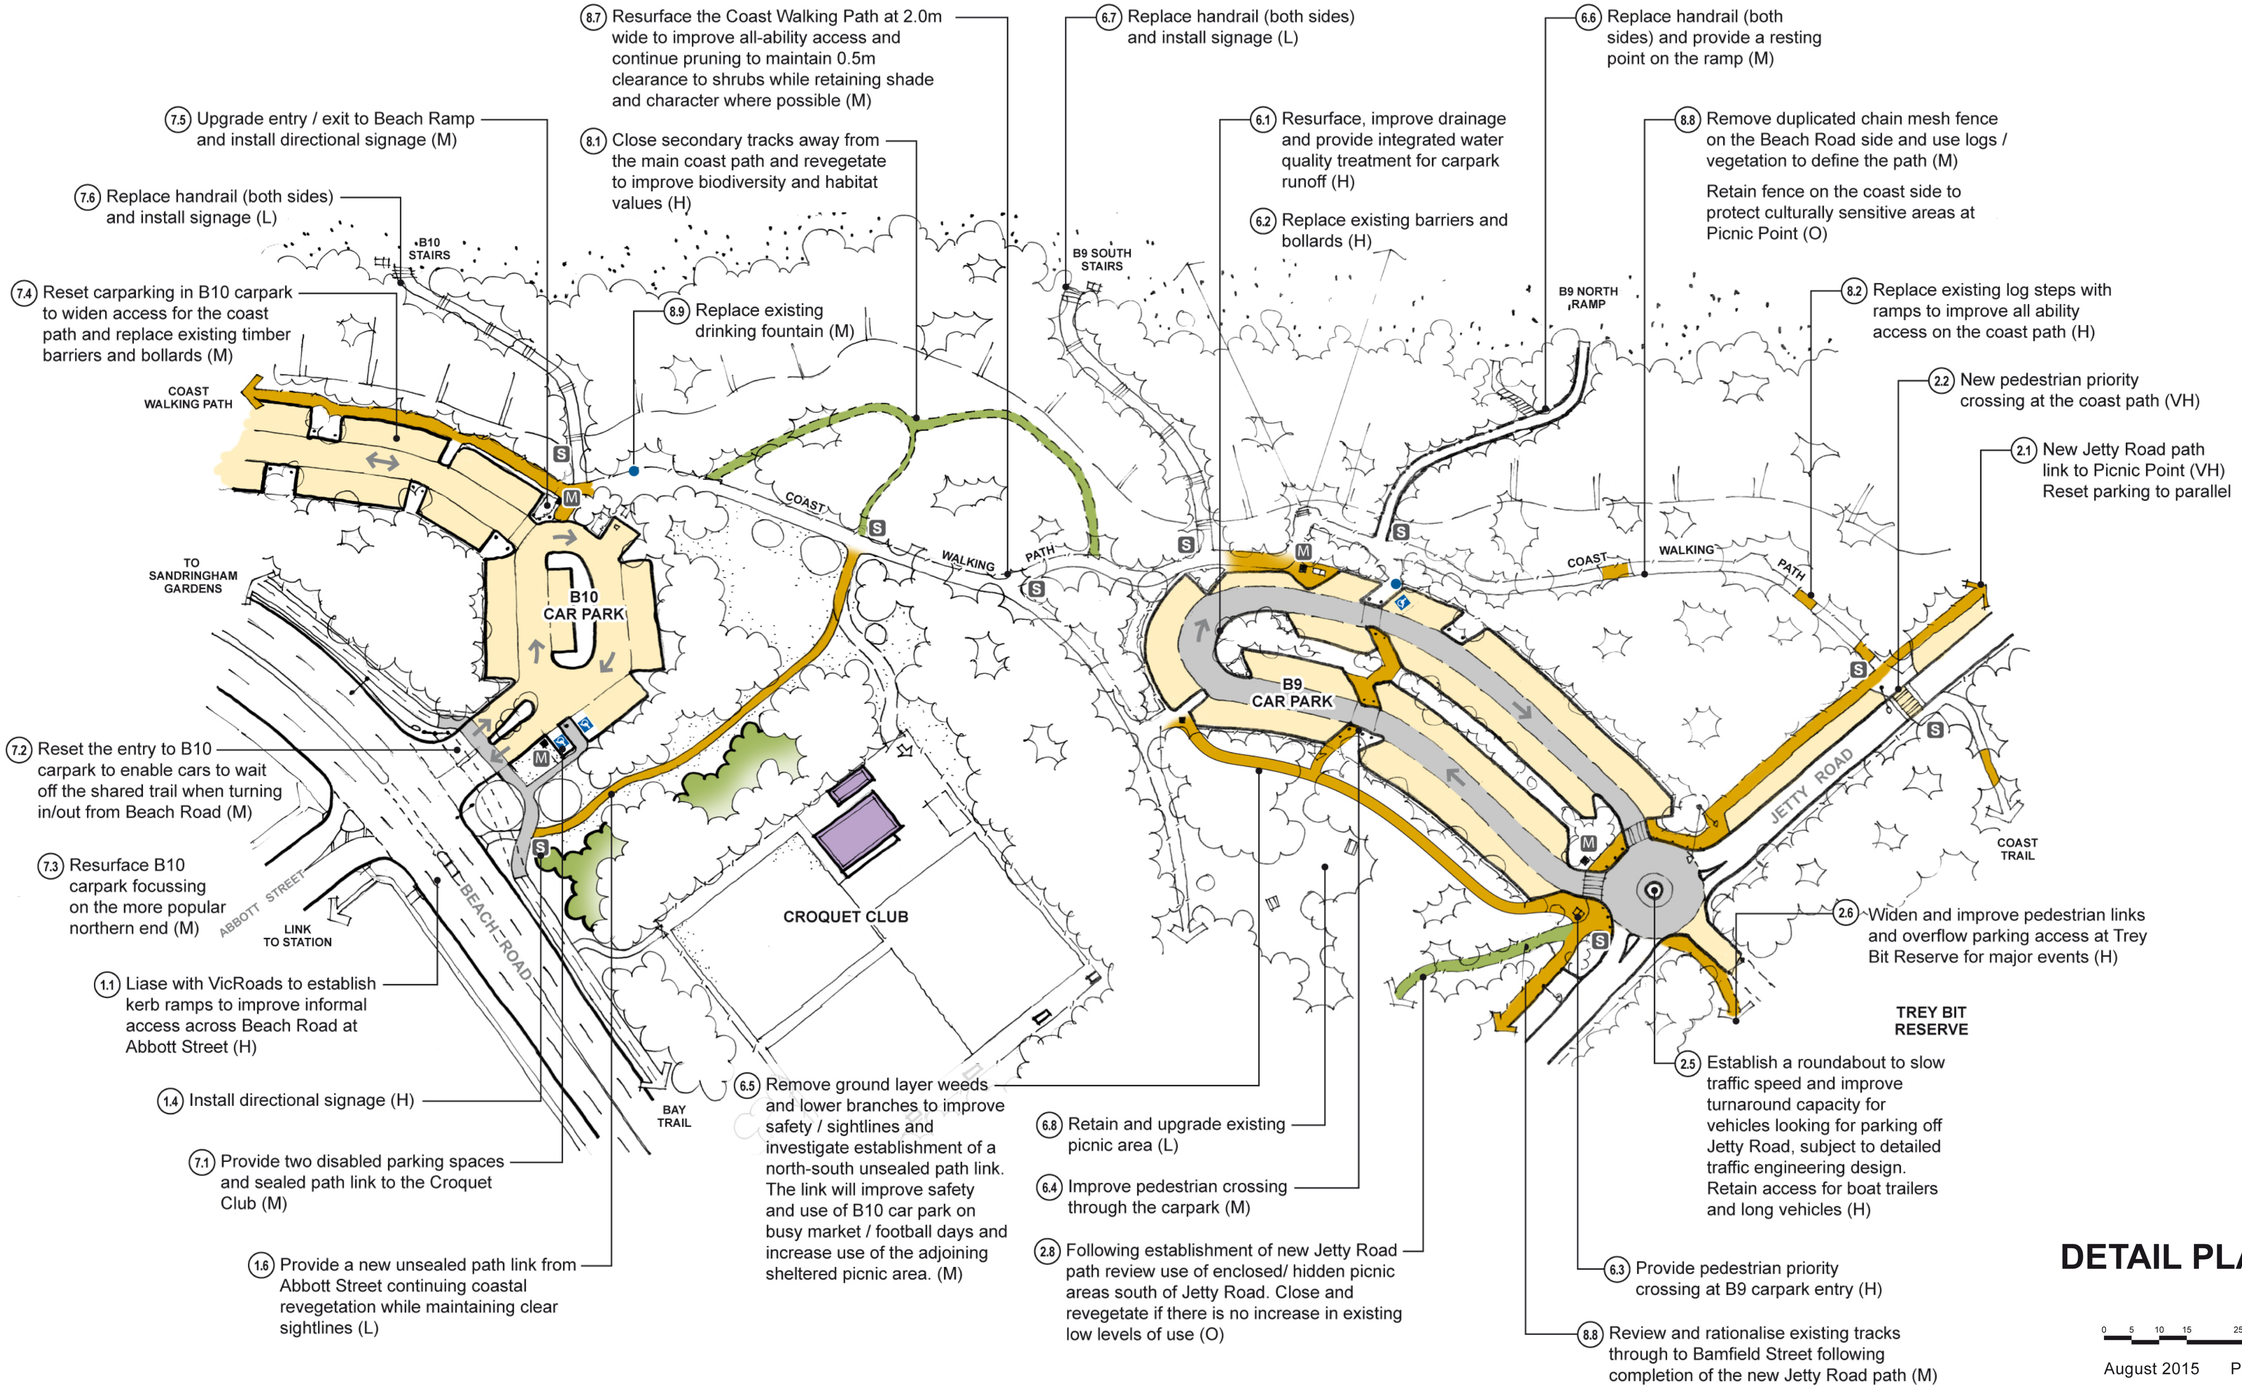

DETAIL PLAN A